SFW - 001

STRAWBALE WALL CONSTRUCTION

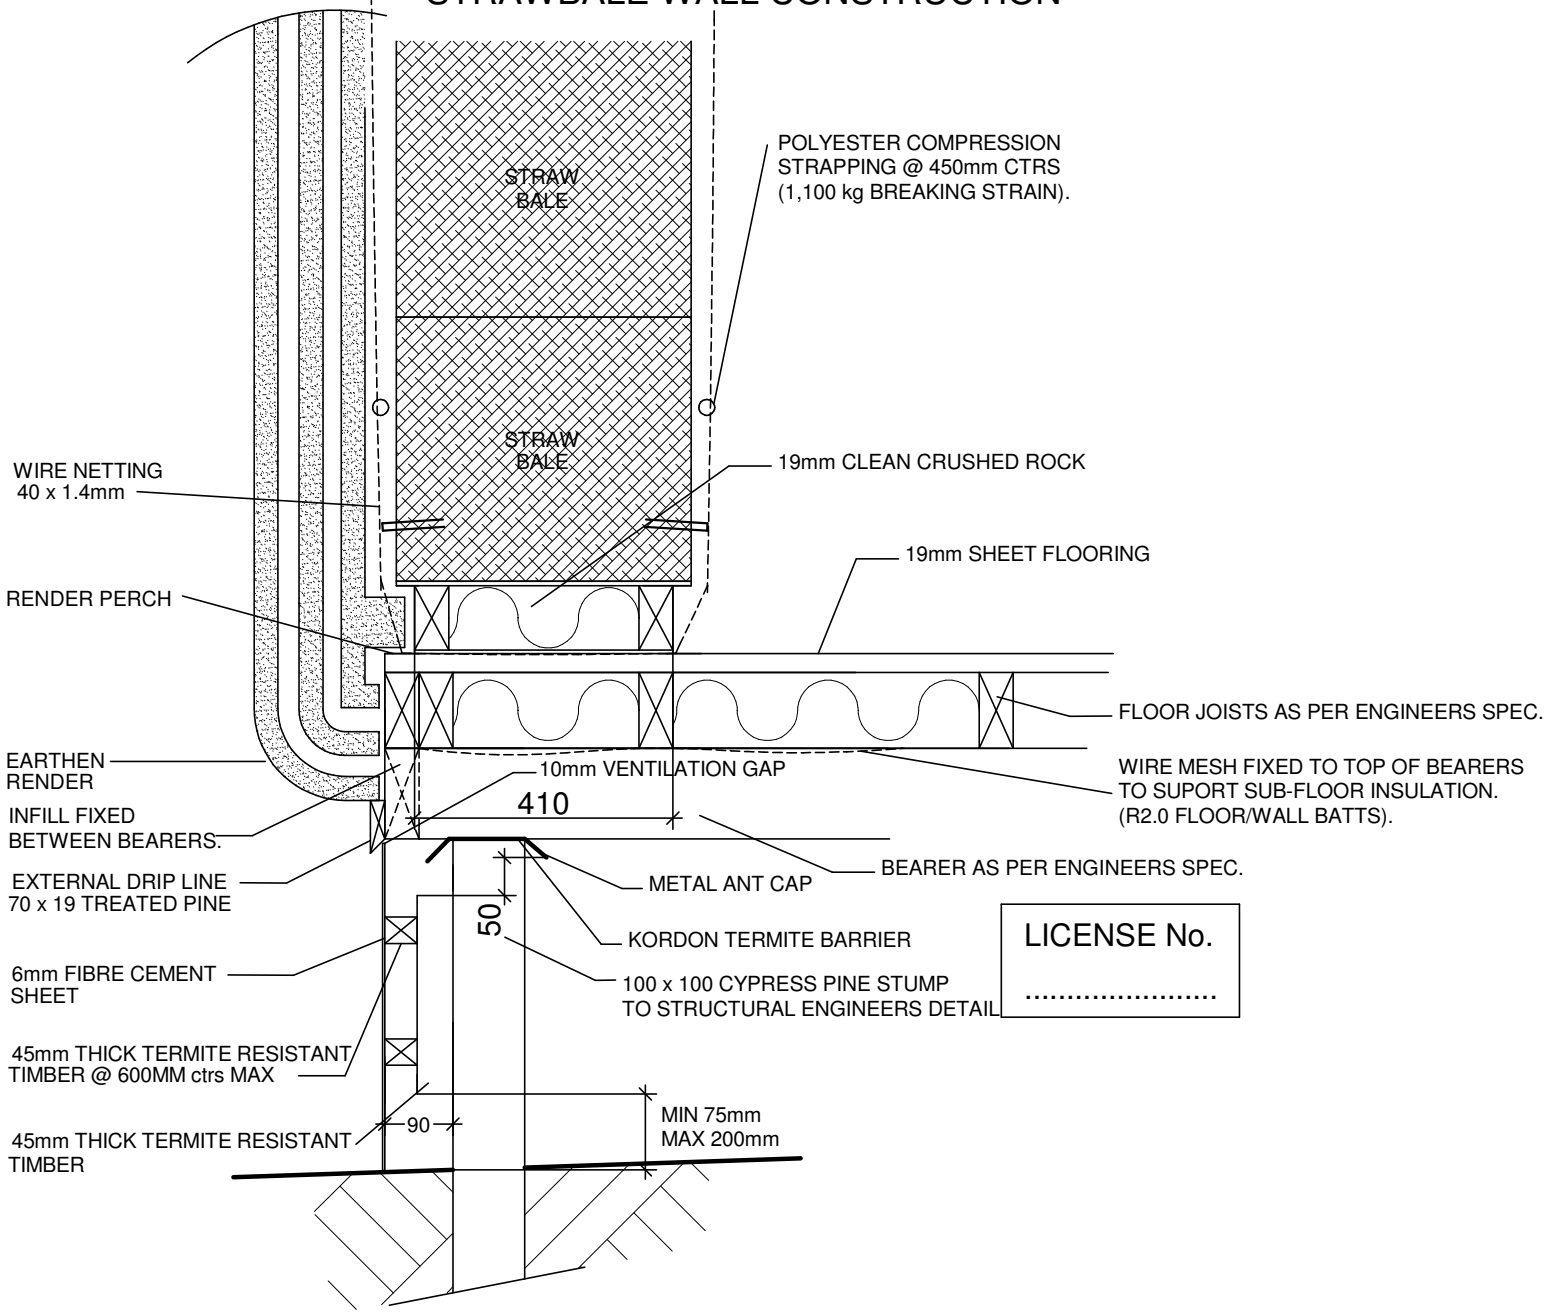

LICENSE No.

.....

COPYRIGHT
©
ANVILL
DO NOT SCALE THESE DRAWINGS